PERRY PARKWAY, HOUSTON LAKE DRIVE, ST. PATRICK'S DRIVE, ARENA ROAD

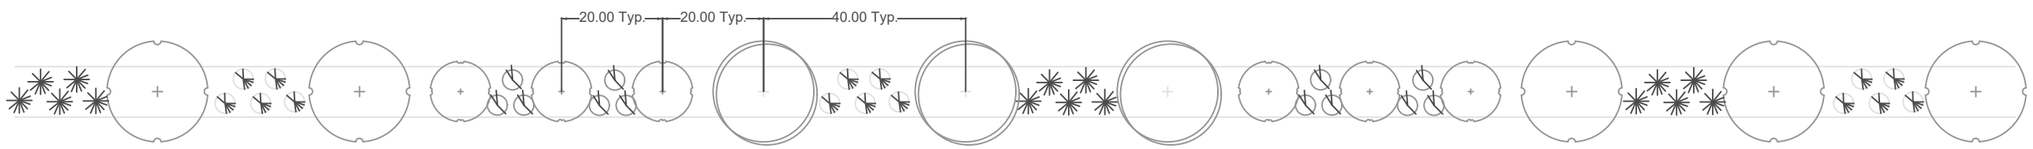

STREET TREE A

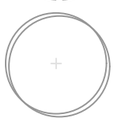

STREET TREE B

ORNAMENTAL TREE A

EVERGREEN SHRUB A

ORNAMENTAL GRASS A

EVERGREEN SHRUB B

PLANT MATERIAL

STREET TREE A
HACKBERRY/
GREEN ASH

STREET TREE B
WILLOW OAK

ORNAMENTAL TREE A
ALLEGHENY SERVICEBERRY
CRAPE MYRTLE
SWEETBAY MAGNOLIA
FOSTER'S HOLLY

EVERGREEN SHRUB A
ENCORE AZALEA
OSMANTHUS FRAGRANS
CAMELLIA JAPONICA

EVERGREEN SHRUB B
CARISSA HOLLY
DWARF PITTOSPORUM

ORNAMENTAL GRASS A
PINK MUHLY GRASS
PURPLE FOUNTAIN GRASS
MAIDEN GRASS

2 ORNAMENTAL TREES MAY SUBSITUTE FOR
ONE STREET TREE WHEN OVERHEAD
OBTRUCTIONS (POWER LINES, ETC.) EXIST.